
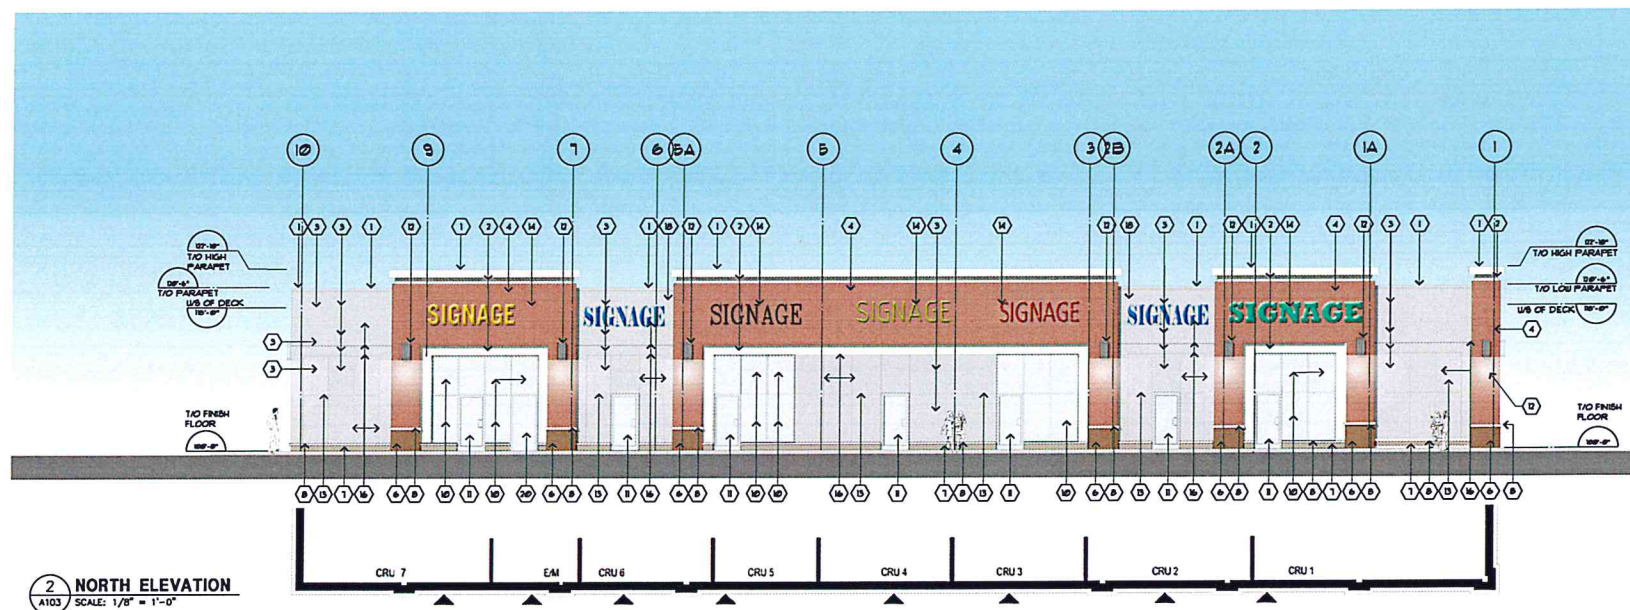
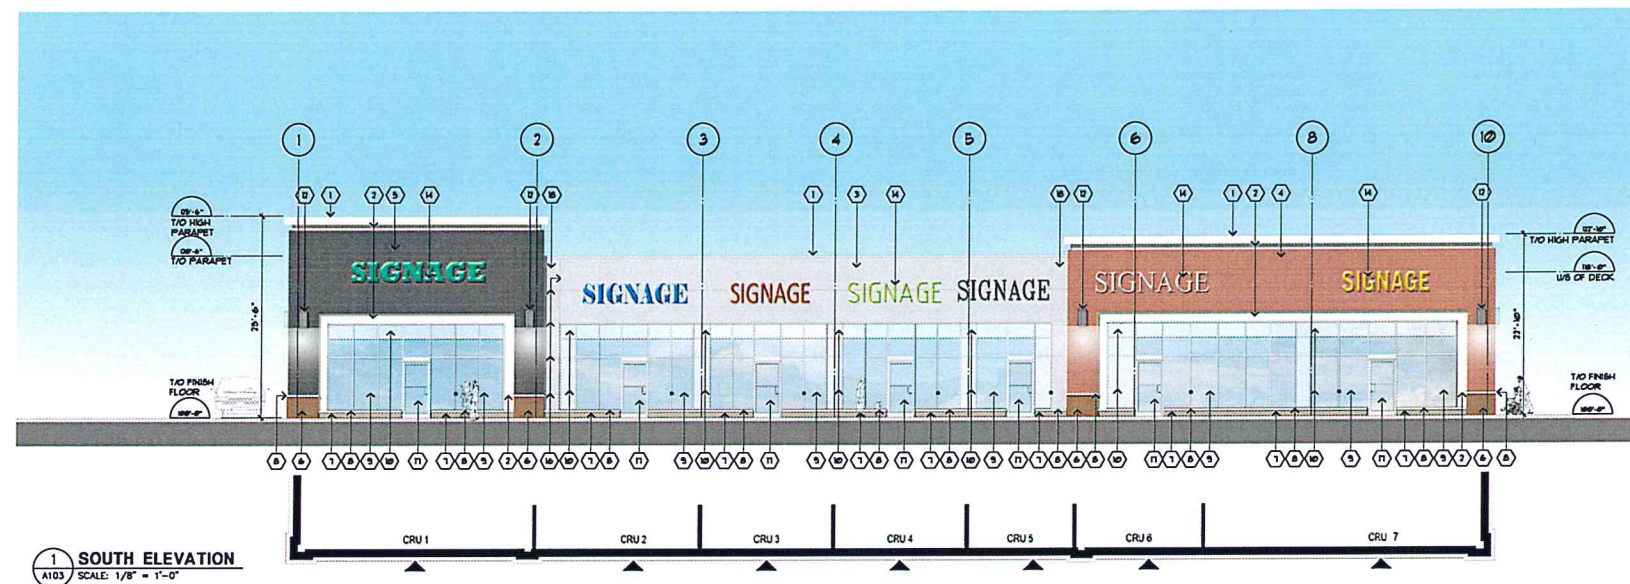
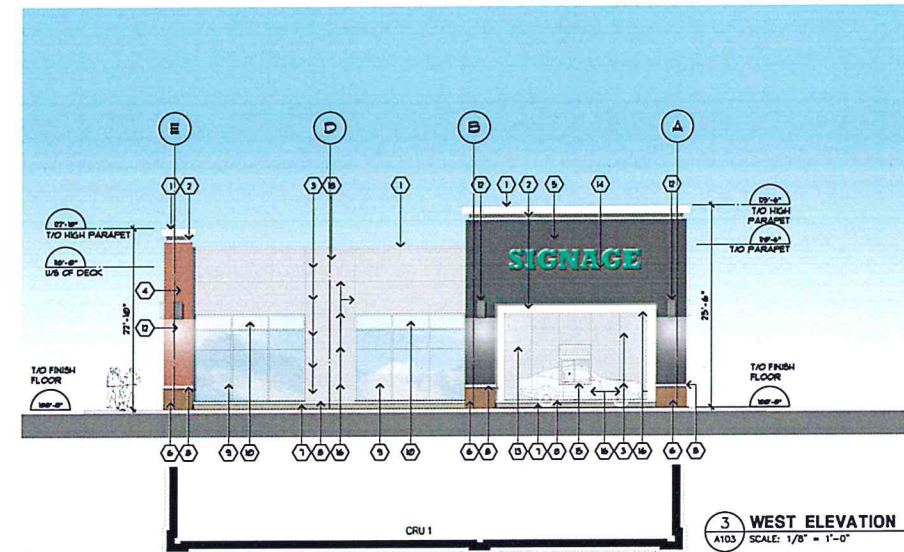


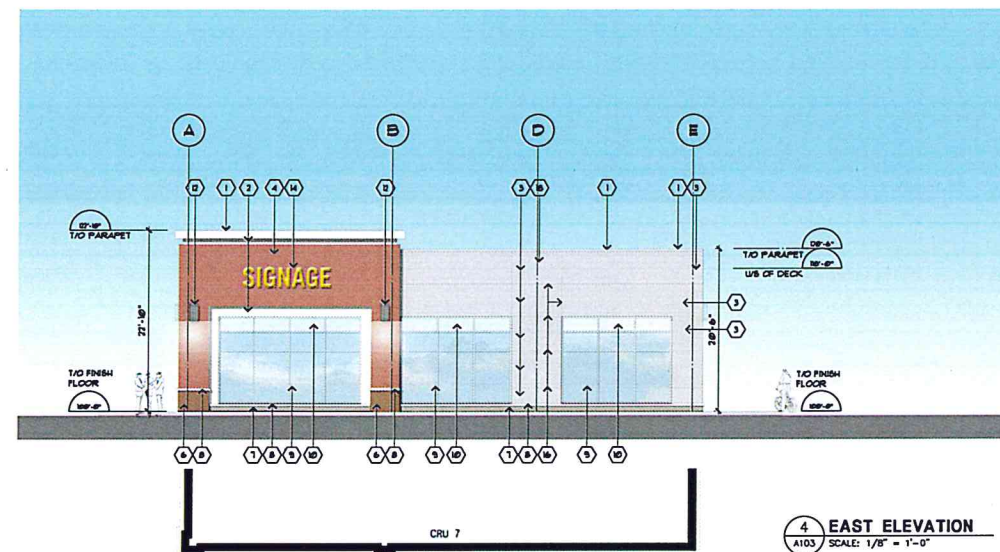

EXTERIOR MATERIALS & FINISHES

- (V) PREFINISHED METAL FLASHING - VIGORIST -
30616 WHITE WHITE
- (V) U.F.S. - DRYFIT - SANDPEBBLE - COLOUR "130
CHINA WHITE"
- (V) U.F.S. - DRYFIT - SANDPEBBLE - COLOUR "604
DOVER SKY"
- (V) BRICK VENEER - METRIC MODULAR - BRAMPTON
BRICK - SHEATHLAND VELOUR
- (V) BRICK VENEER - METRIC MODULAR - BRAMPTON
BRICK - SHEATHLAND VELOUR
- (V) ARCHITECTURAL LIFESTONE - TUSCANY STONE -
COLOUR CEDAR LIFESTONE (C8V-7C4)
- (V) ARCHITECTURAL CONC BLOCK - RICHVALE TONE BLOCK -
SMOOTH FACE - COLOUR "SPRINK TAN"
- (V) DECORATIVE ARCHITECTURAL BELL BY RICHVALE YORK
STONE - CARBONADO - COLOUR "RED STD - COLOUR
"ARCTIC WHITE" - SMOOTH CHALK WHITE MATTE
- (V) DOUBLE GLAZED SEALED GLASS UNITS IN CLEAR
ANODIZED THERMALLY BROKEN ALUMINUM FRAMES
REF. DET. 67/62
- (V) REFLECTIVE SPANGLED GLAZED (COLOUR) SPANGLED
SILVER 30 CLEAR) IN CLEAR ANODIZED THERMALLY
BROKEN ALUMINUM FRAMES
- (V) CLEAR ANODIZED INSULATED ALUMINUM DOOR WITH
REFLECTIVE SPANGLED GLASS (COLOUR) SPANGLED
SILVER 30 CLEAR)
- (V) DECORATIVE LIGHT FIXTURE REFR. ELECTRICAL DUGS
REF. DET. 67/63
- (V) LARGE EASY REVEAL REFR. DET. 68/63
- (V) ILLUMINATED LETTER SIGN 4 L000 AREA 1 SIGN 4 L000 4
TENT, FINAL CONNECTION BY TENT ELEC. CONT.
- (V) "READY ACCESS" DRIVE-THRU UNITS
1) 3x3 1/2 (1600 SERIES) CLEAR ANODIZED SINGLE SLIDING
FLOOR= 3/4" INSULATED GLASS WITH A4000 HEATED AIR
CURTAIN
- (V) 6 VARIOUSE EASY CONTROL JOINT SYSTEM
REF. DET. 67/65
- (V) CLEAR ANODIZED ALUMINUM DOORS WITH CLEAR
TEMPERED GLAZING REFER DOOR SCHEDULE
- (V) 8"x4" PREFINISHED METAL SCUPPER -
COLOUR TO MATCH FIELD, REFR. DET. 3/62
- (V) ROLLER, GALVANIZED 6" ID. STEEL PIPE FILL W/ 1/2
CONCRETE, PAINTED
- (V) HOLLOW METAL DOOR PAINTED TO MATCH ADJACENT
WALL

MORTAR COLOUR FOR BRICK, BLOCK AND ARCHITECTURAL LESTONE, 868 77X TAN

[illegible]

Contractor must check and verify all dimensions on the job and report any discrepancies to the Architect before proceeding with the work.

Do not scale the drawing.

This drawing contains copyright material belonging to the Architect.

This drawing was developed for a specific purpose and for any other purpose is not permitted.

This drawing shall not be reproduced in whole or in part without the written approval of the Architect.

This drawing must be read in the context of all the other drawings which

COLOURED ELEVATIONS BUILDING 'D'

SCALE: AS NOTED

NORTHUMBERLAND MALL
ELGIN ST. WEST & ROGERS RD.
COBOURG, ONTARIO
FOR: TRINITY DEVELOPMENT

PETROFF PARTNERSHIP ARCHITECTS

PETROFF

260 TOWN CENTRE BLVD. SUITE 300
MARIHAM ONTARIO CANADA L3R 8H8
TEL. 905.470.7000 FAX. 905.470.2500

DRAWN BY	CP
CHECKED BY	AM
DATE	
ISSUED	



ONTARIO ASSOCIATION
OF ARCHITECTS
ALY FRANKLY
LICENCE
#758

PROJECT NO.	19060
DWG. NO.	A103

