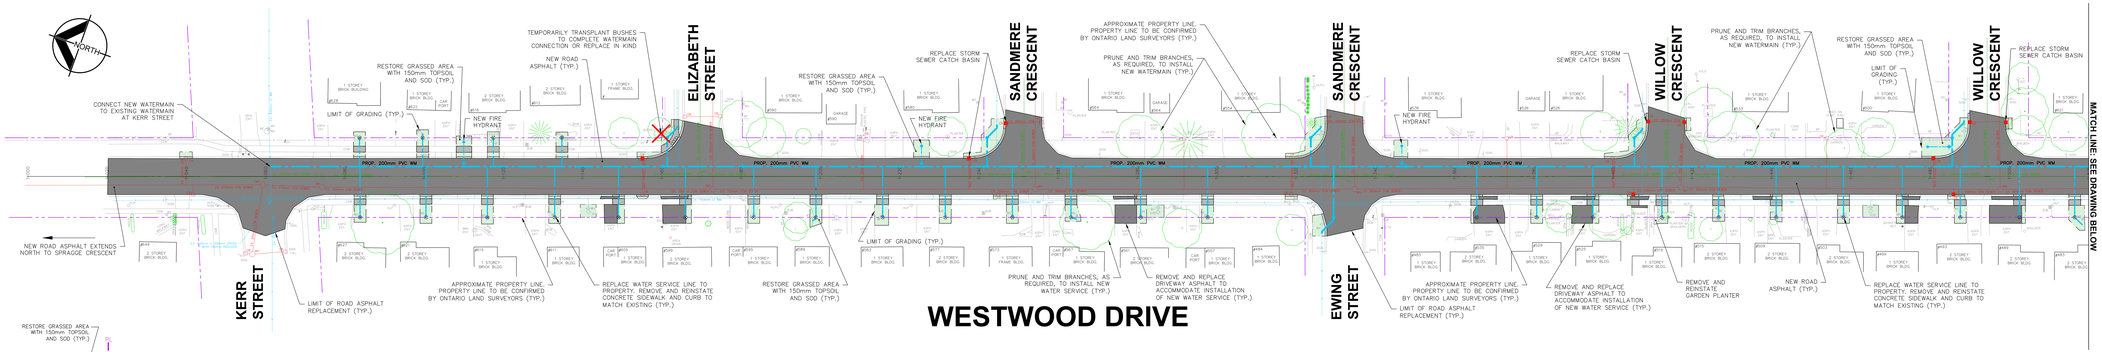

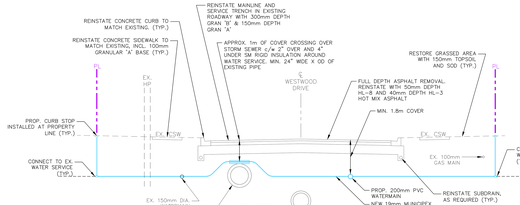

TYPICAL SECTION

(NOT TO SCALE)

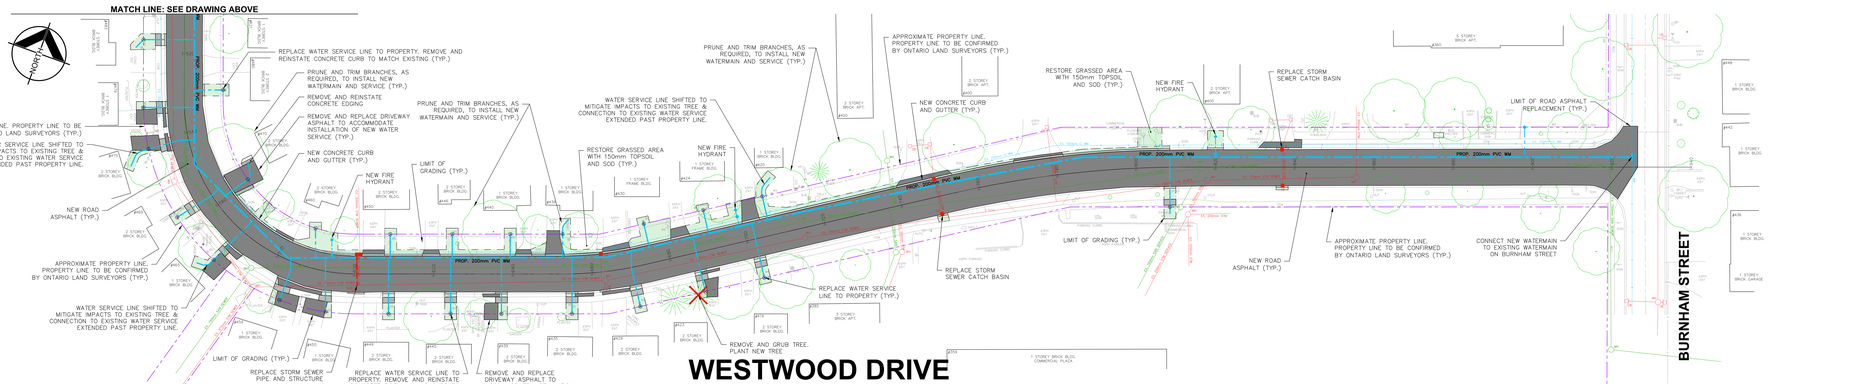

WESTWOOD DRIVE WATERMAIN IMPROVEMENTS,

BURNHAM STREET TO KERR STREET

COBOURG, ONTARIO

Lakefront Utility Services Inc.

THE CORPORATION OF THE TOWN OF COBOURG
VICTORIA HALL
55 KING STREET WEST
COBOURG, ONTARIO
K9A 2M2

LEGEND

EXISTING

- APPROX. PROPERTY LINE (TO BE CONFIRMED)
- EXISTING STORM SEWER
- EXISTING SANITARY SEWER
- EXISTING WATERMAIN
- EXISTING GAS MAIN
- EXISTING BURIED BELL CABLE
- EXISTING BURIED CTV CABLE
- EXISTING BURIED HYDRO CABLE
- EXISTING TREES
- EXISTING TREES TO BE REMOVED

PROPOSED

- PROPOSED CURB
- PROPOSED DROP CURB
- PROPOSED ASPHALT
- PROPOSED CONCRETE SIDEWALK
- PROPOSED BRICK SIDEWALK
- PROPOSED SOD
- PROPOSED STORM SEWER
- PROPOSED WATERMAIN

CIMA+

2nd Floor - 415 Baseline Road West, Bowmanville, ON L1C 0M2
Phone: 905-697-4464
www.cima.ca

0 5 10 15 20 25
Scale 1:250