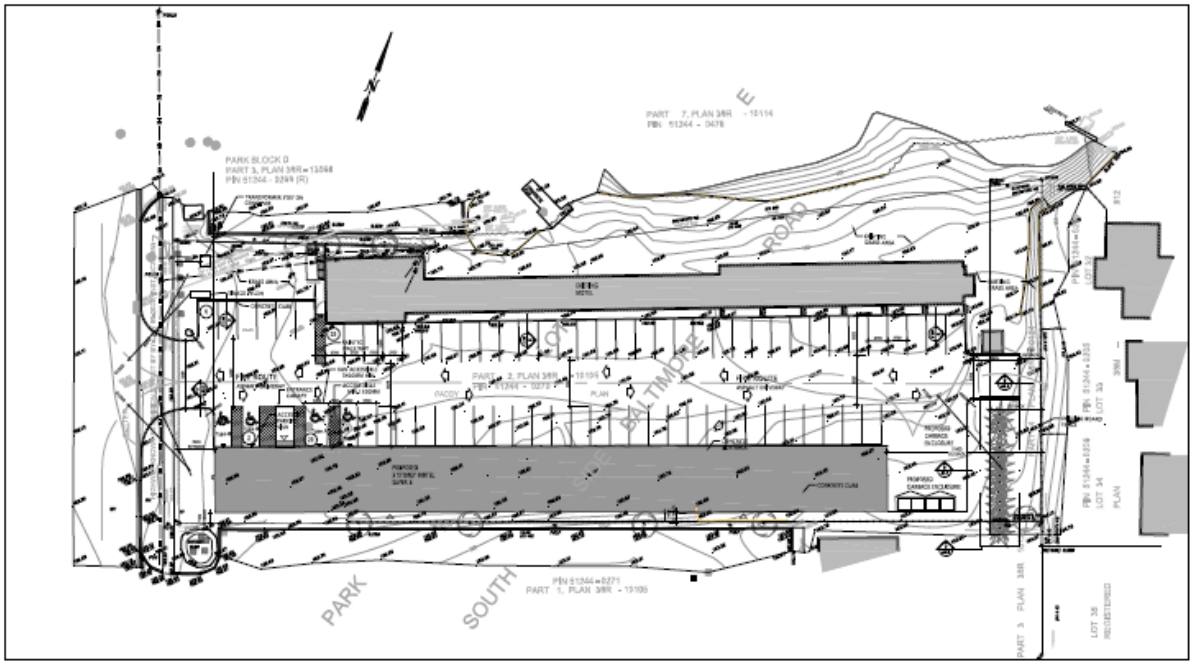

1 PROPOSED SITE PLAN
SCALE: 1:250

2 LEGEND
SCALE: N.T.S.

ARCHISYSTEM INC.

Structural Engineer:

04	ISSUED FOR DPA	
03	ISSUED TO OWNER FOR REVIEW	
02	ISSUED FOR PRE-DPA	
01	ISSUED TO OWNER FOR REVIEW	
	REVISIONS	ISSUED

ONTARIO ASSOCIATION OF ARCHITECTS
MARIUSZ SAWICKI
LICENCE
1987

PROJECT:
HOTEL PROJECT

DRAWING TITLE:
SCHEMATIC PLANS OPTION-1

SHEET TITLE:
SITE PLAN

SCALE: AS NOTED

SHEET NO: A1.0