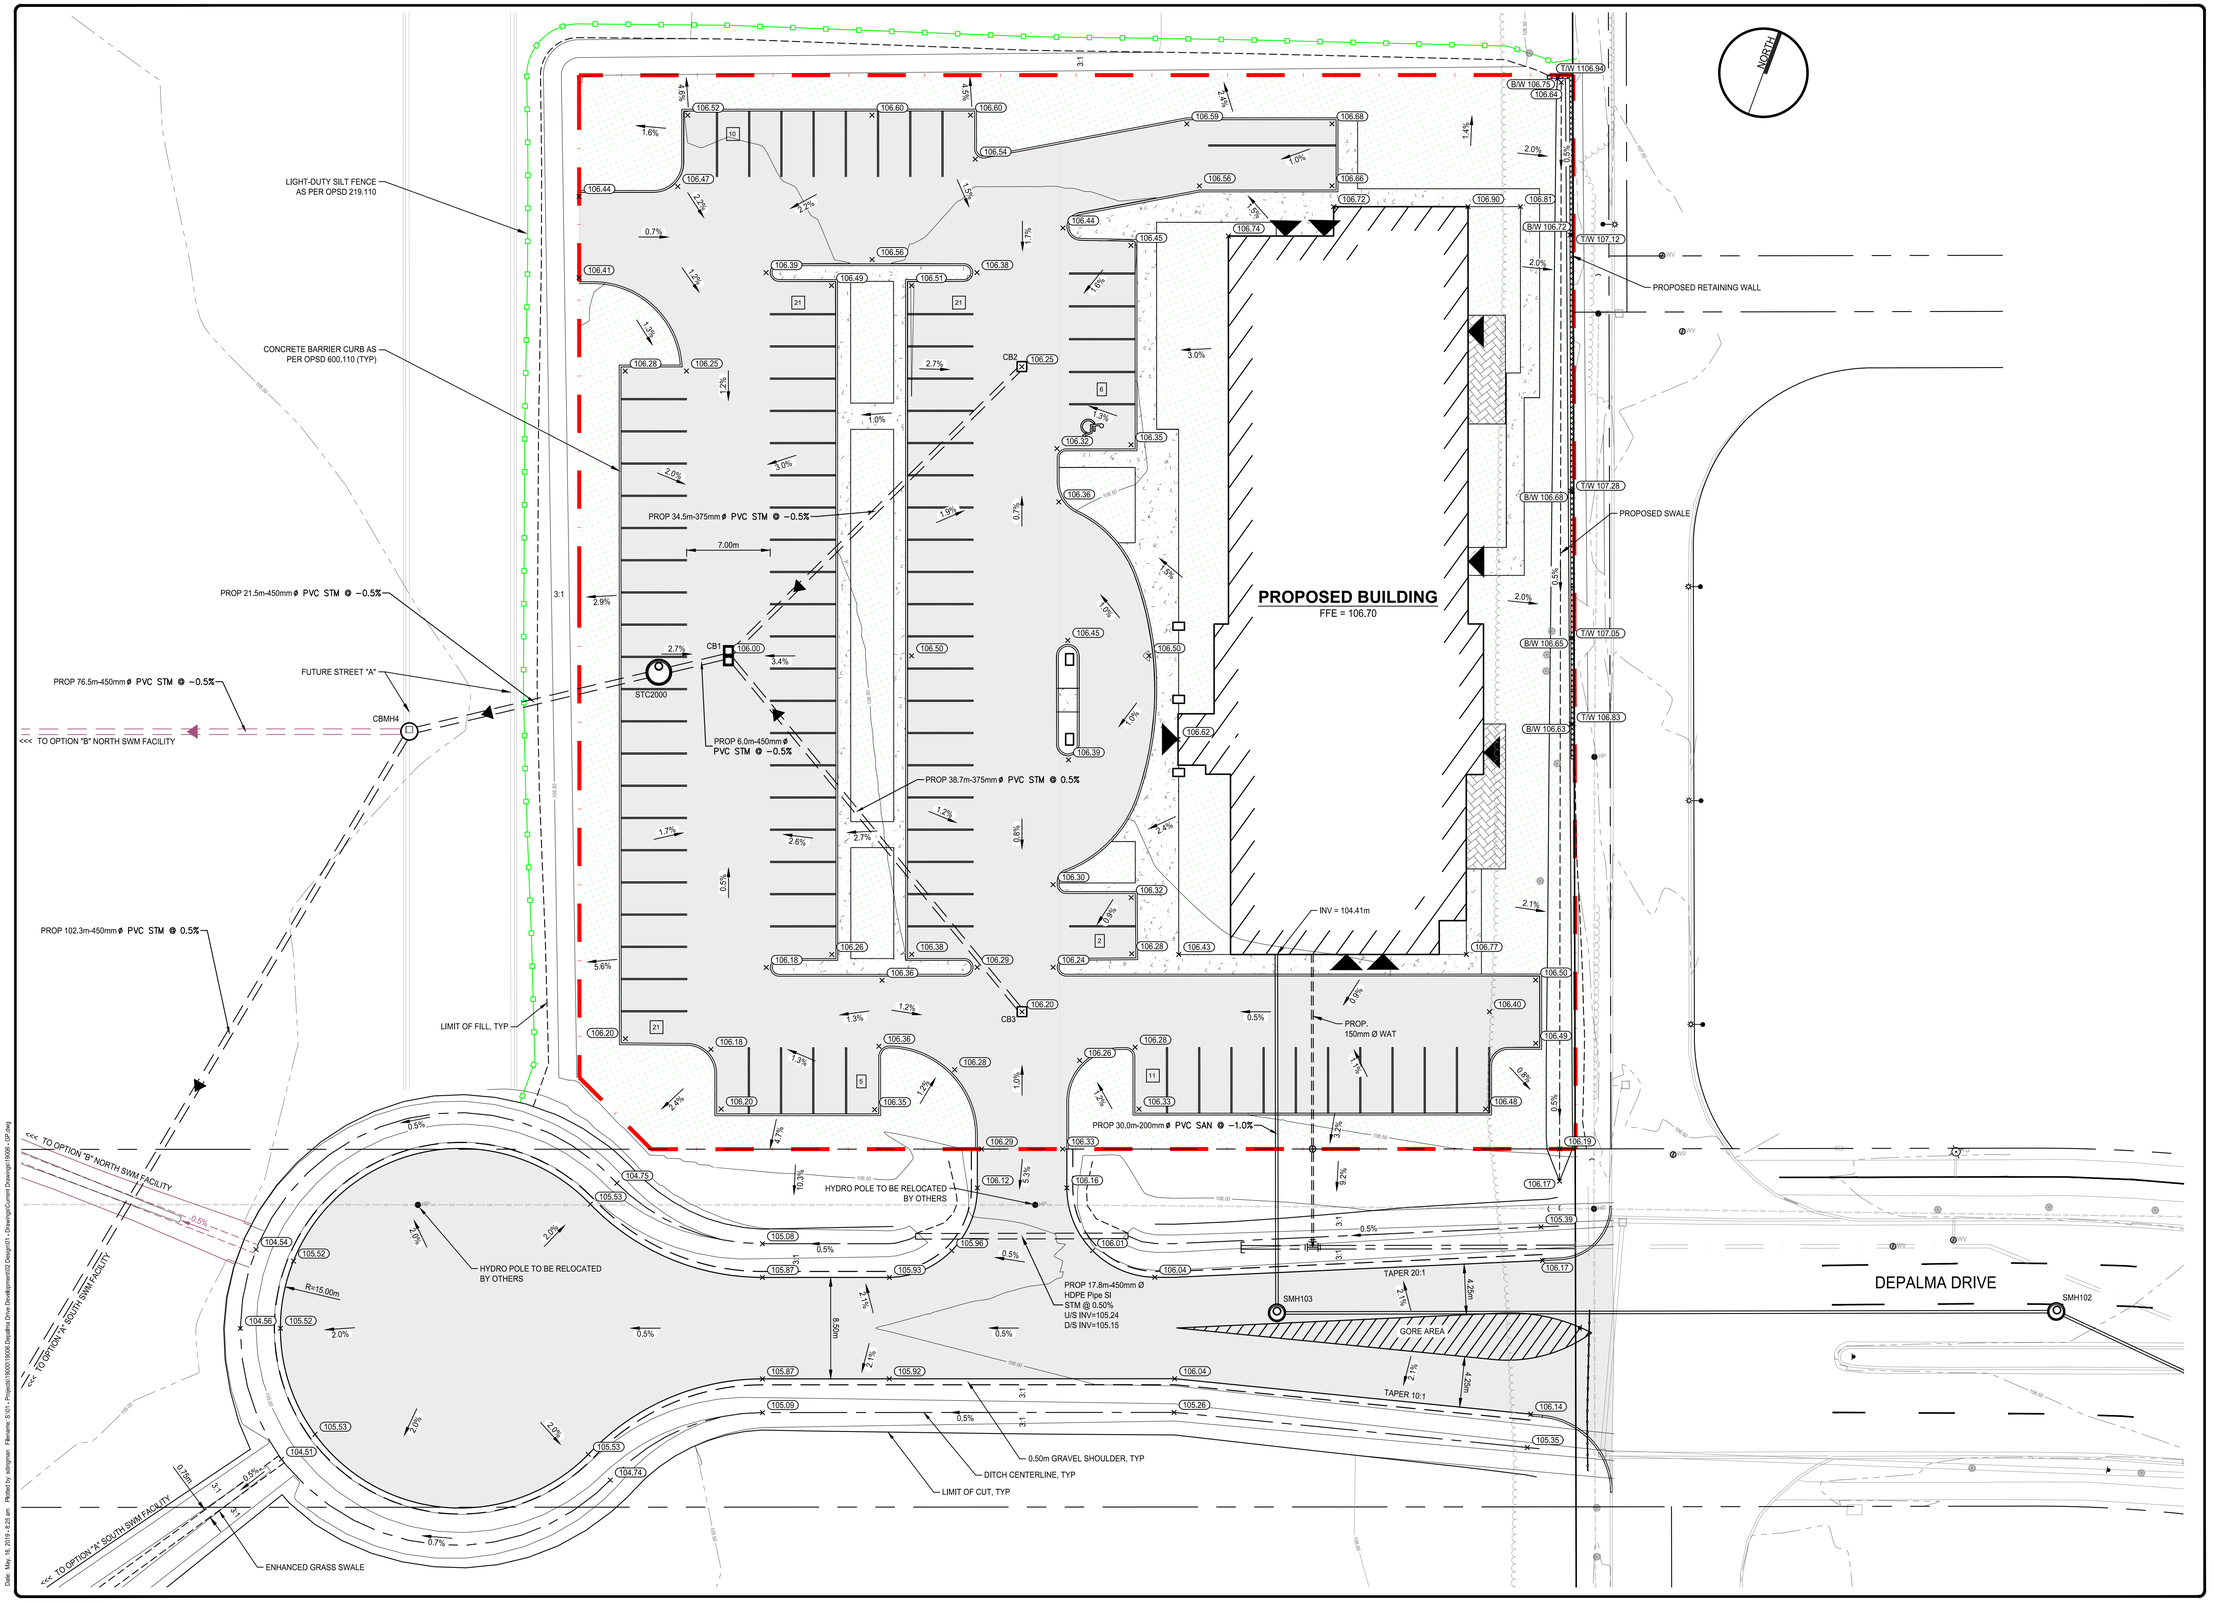

SURVEY
TOPOGRAPHIC SURVEY PROVIDED BY DONEVAN FLEISCHMANN PETRICH LTD.

BENCHMARK
GEODEDIC BENCHMARK No. 0011910U171

ELEV: 80.156m

NOTES:

PR.	EX.	FEATURE
		EDGE OF PAVEMENT
		BACK OF CURB
		EDGE OF GRAVEL
		CENTRELINE OF ROAD
		DITCH
		SIDEWALK
		FENCE LINE
		RETAINING WALL
		LIGHT DUTY ASPHALT
		HEAVY DUTY ASPHALT
		GRASS/LANDSCAPED
		CONC. DRIVEWAY RAMP
		ASPH. DRIVEWAY RAMP
		INTERLOCK BRICK
		GAS MAIN
		OVERHEAD BELL
		UNDERGROUND BELL
		OVERHEAD HYDRO
		UNDERGROUND HYDRO
		WATERMAIN
		STORM SEWER
		SANITARY SEWER
		WATER SERVICE
		SANITARY SERVICE
		PROPERTY LINE
		RIGHT-OF-WAY
		WATER VALVE
		WELL
		SANITARY MANHOLE
		CATCH BASIN
		DOUBLE CATCH BASIN
		CATCH BASIN MANHOLE
		DOUBLE CB MANHOLE
		STORM MANHOLE
		FIRE HYDRANT
		IRON BAR
		LIGHT STANDARD
		MAILBOX
		ROAD SIGN
		CONIFEROUS TREE
		DECIDUOUS TREE
		OVERHEAD DOOR
		MAN DOOR
		ACCESSIBLE MAN DOOR

No.	REVISION	BY	DATE
1.	ISSUED FOR REVIEW	SD	2019-05-15

ENGAGE ENGINEERING
www.engageeng.ca • 171 King Street, Suite 120, Peterborough, ON • Phone: (705) 7554427

DEPALMA LANDS

MORCAP CORPORATION

PRELIMINARY SITE GRADING PLAN FIGURE 5

TOWN OF COBOURG

DRAWN BY: S.DINGMAN	STAMP:
DESIGNED BY: S.DINGMAN	
APPROVED BY: P.HURLEY	
DATE: 2019-05-15	
SCALE: 1:250	

PROJECT NUMBER:	SHEET NAME:	SHEET:
19006	GP1	- of -

19006 - GP
Date: May 16, 2019 - 8:25 am Plotted by: adingman File=name: S:\01 - Projects\19000\19006 Depalma Drive Development\02 Design\01 - Drawings\Current Drawings\19006 - GP.dwg