


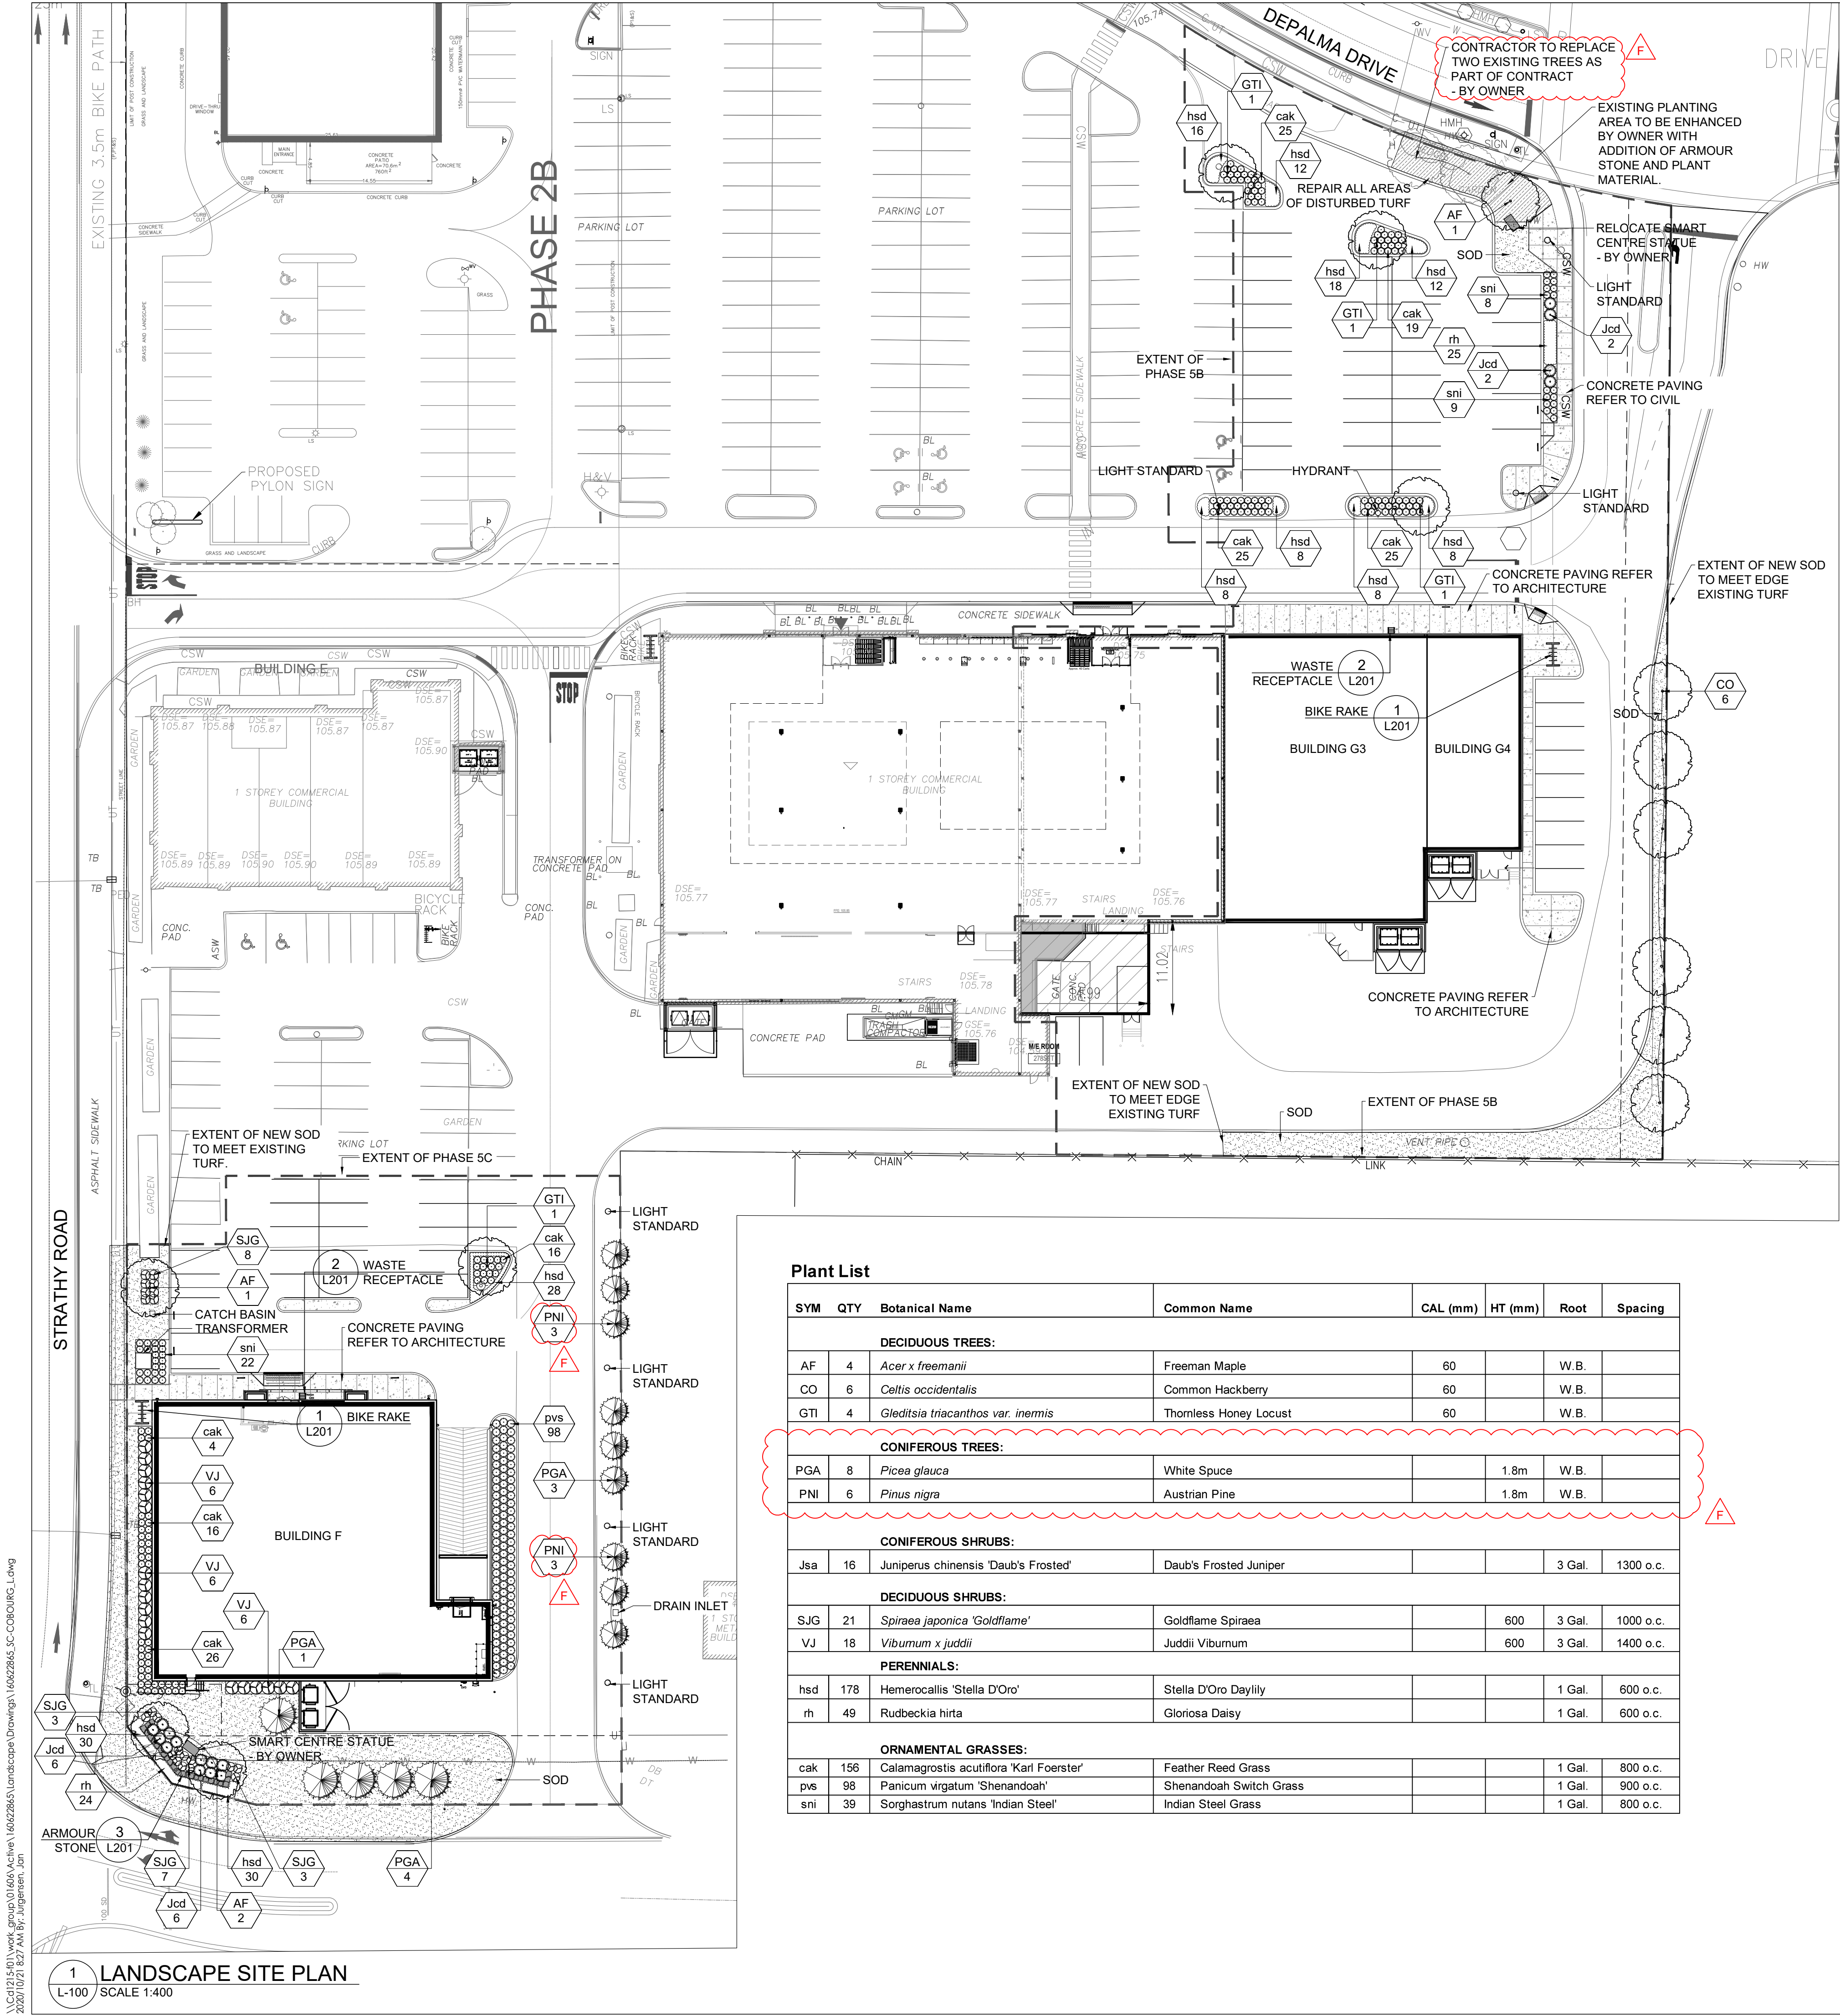

LEGEND

- PROPOSED DECIDUOUS TREE
- PROPOSED CONIFEROUS TREE
- PROPOSED CONIFEROUS SHRUBS
- PROPOSED DECIDUOUS SHRUBS
- PROPOSED ORNAMENTAL GRASS
- PROPOSED PERENNIALS
- REFURBISHED PLANTING BY OWNER
- PROPOSED SOD
- PROPOSED CONCRETE PAVING

1:400 0 4 12 20m

300 - 675 Cochrane Drive West Tower
Markham, Ontario L3R 0B8
Tel. 905.944.7777
www.stantec.com

Copyright Reserved

The Contractor shall verify and be responsible for all dimensions. DO NOT scale the drawing - any errors or omissions shall be reported to Stantec without delay.

The Copyrights to all designs and drawings are the property of Stantec. Reproduction or use for any purpose other than that authorized by Stantec is forbidden.

Key Plan

Notes

Revision	By	Appd.	YY.MM.DD
F	JHU	MD	2020.10.23
E	JHU	MD	2020.09.14
D	JHU	MD	2020.07.15
C	JHU	MD	2020.07.08
B	JHU	MD	2020.06.26

Issued

File Name:	JHU	MD	MD	2020.06.19
	Dwn.	Chkd.	Dsgn.	YY.MM.DD
Permit-Seal				

Client/Project
SMART CENTRES

Cobourg - Buildings F & G

Cobourg, Ontario

Title
LANDSCAPE PLAN

Project No.	Scale
1606 22865	1:400

Drawing No.	Sheet	Revision
L-100	of	0